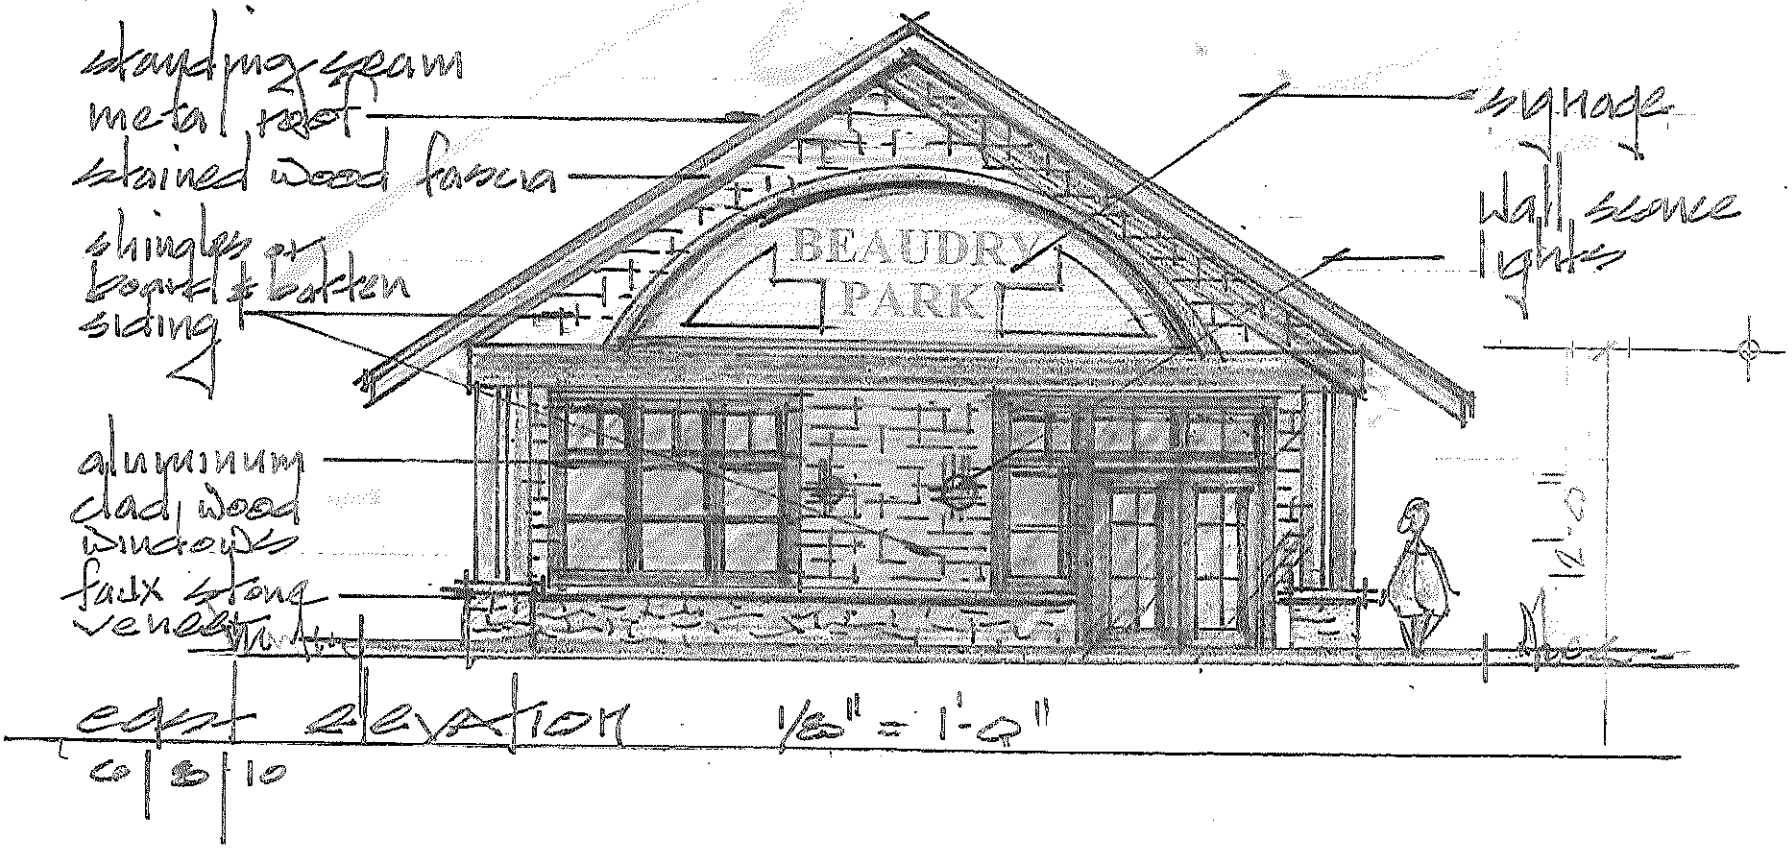
standing seam metal roof
stained wood fascia
shingles or board & batten siding
aluminum clad wood windows
faux stone veneer
signage
wall sconce lights
BEAUDRY PARK
12'-0"
east elevation 1/8" = 1'-0"
0 5 10

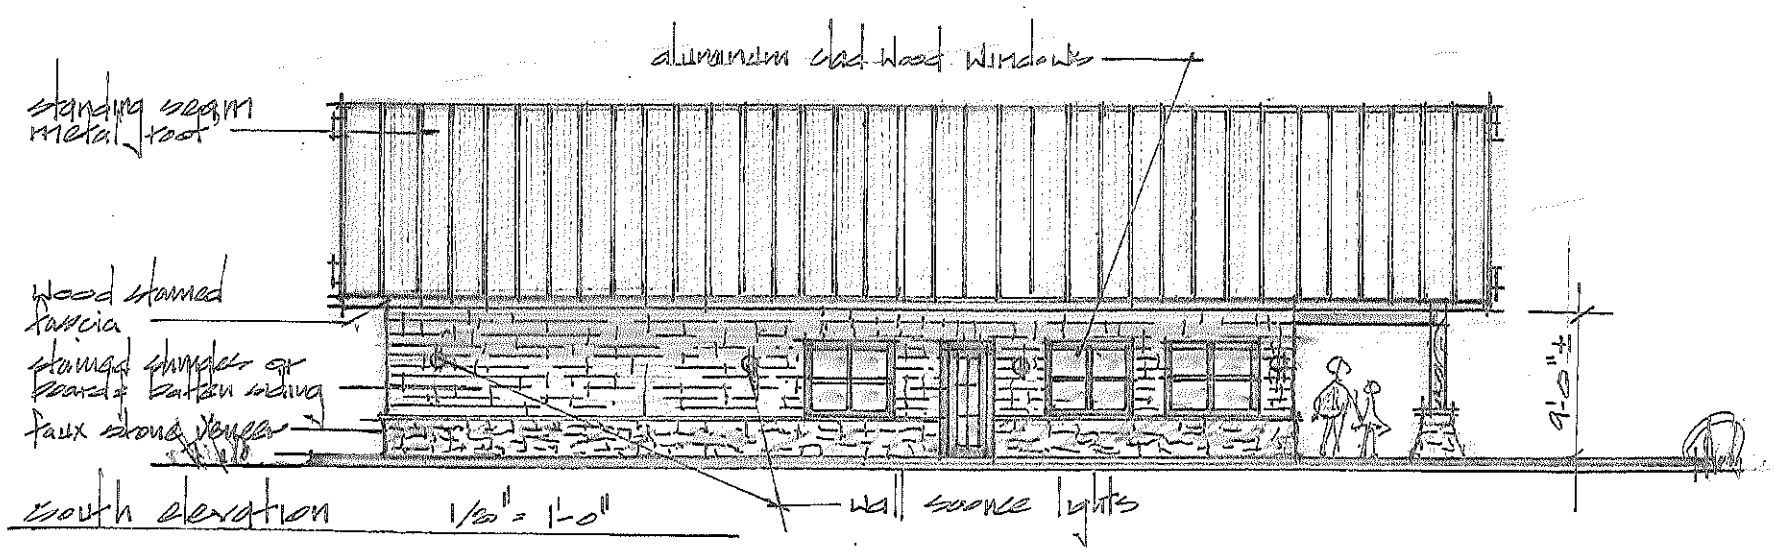

south elevation 1/8" = 1'-0"

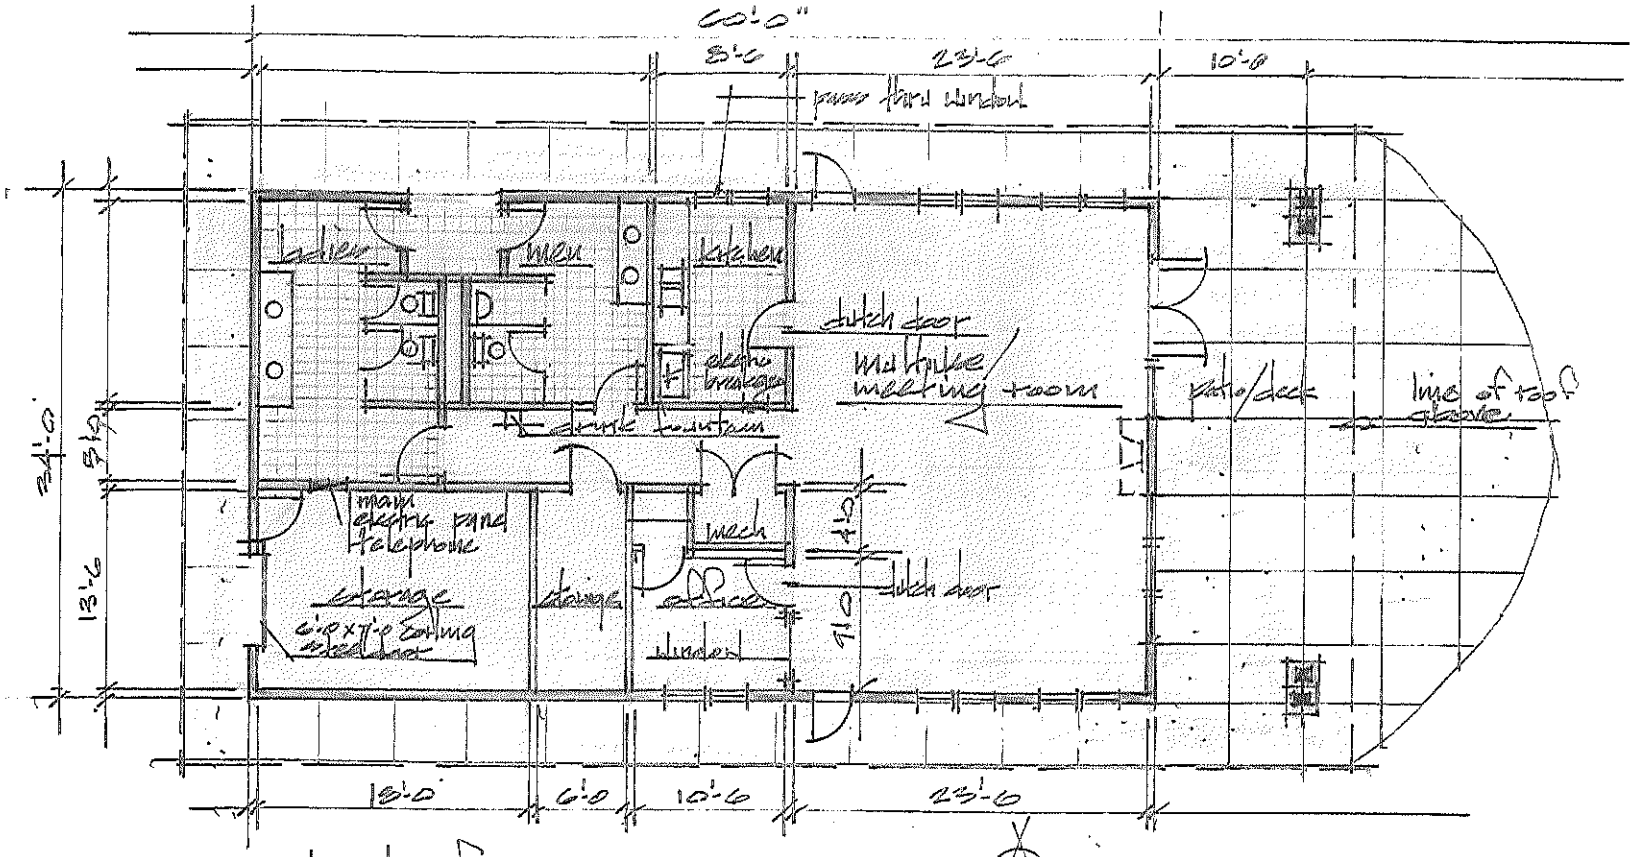

schematic floor plan 6/30/2010